



HAUS 64 , BLOCK F1 6.OG

(45) BAD 2,13 x 1,67
 WC 1,21 x 0,84
 AR 0,89 x 0,85

(42) BAD 2,31 x 2,30 - 0,39 x 0,26
 WC 1,26 x 0,75
 AR 1,39 x 1,31 - 0,50 x 0,25

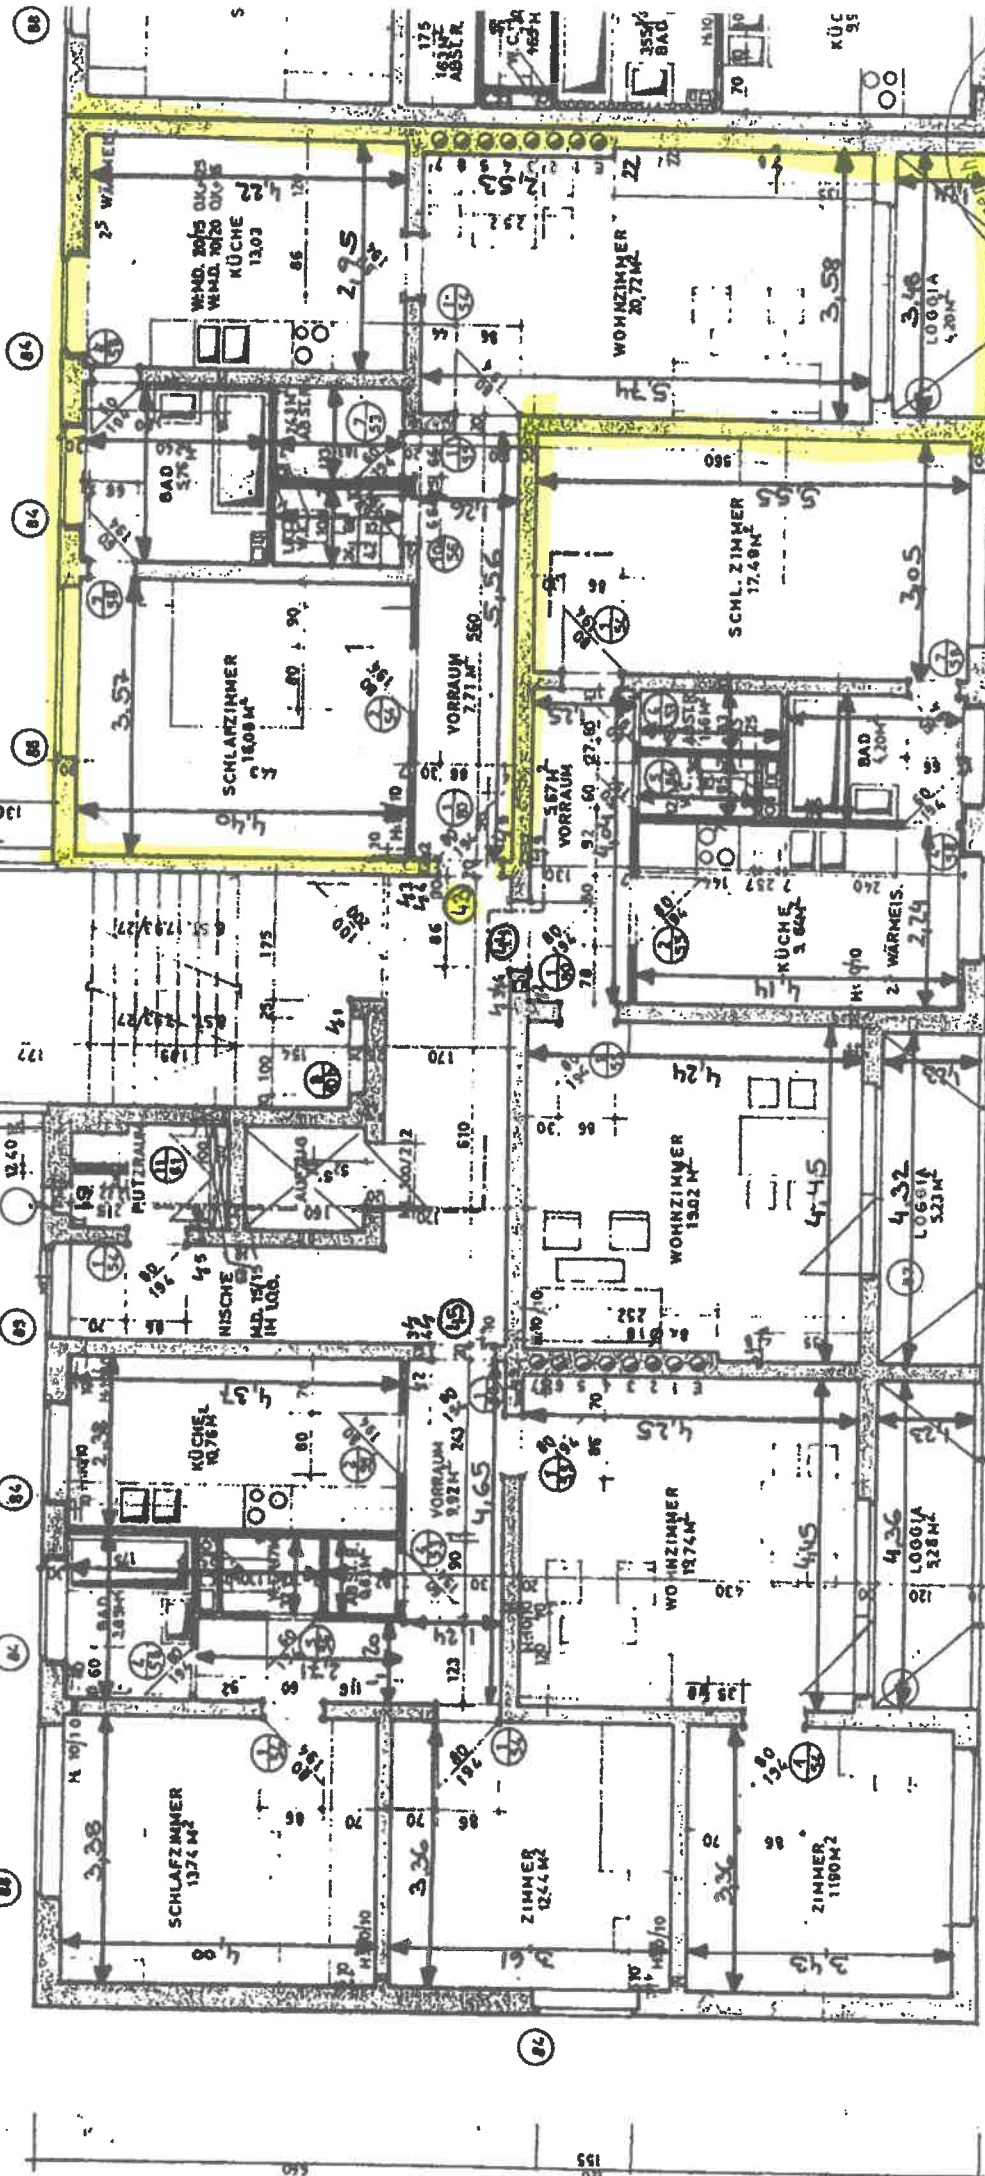

(44) BAD 2,32 x 1,72
 AR 1,71 x 0,80
 WC 1,38 x 0,81

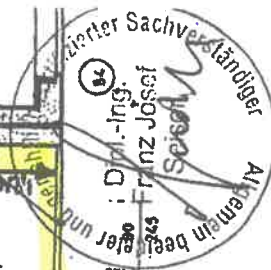

18. OKT. 2004